

DESIGNED FOR



MASON COUNTY PUD #1  
SHELTON, WASHINGTON


PROJECT

ELDON - DUCKABUSH RECONDUCTOR

| DISTRIBUTION LINE CHARACTERISTICS   |                         |
|---|-------------------------|
| DESIGN   | 12.47 kV OVERHEAD       |
| CONDUCTOR   | 336.4 MCM ACSR "MERLIN" |
| PROJECT LENGTH: 5.1 MILES   |                         |
| LOADING DESIGN: WORST CASE OF THE FOLLOWING:<br>2023 NESC 250B MEDIUM LOADING (GRADE C)<br>2023 NESC 250C EXTREME WIND (85 MPH, 60°F)<br>2023 NESC 250D EXTREME ICE WITH CONCURRENT WIND (30 MPH, 0.25", 15°F) |                         |

\* THE INFORMATION SHOWN IN THIS TABLE SHALL BE TREATED AS GENERAL INFORMATION ABOUT THE OVERALL PROJECT AND SHALL NOT BE USED FOR CONSTRUCTION PURPOSES.

LOCATION

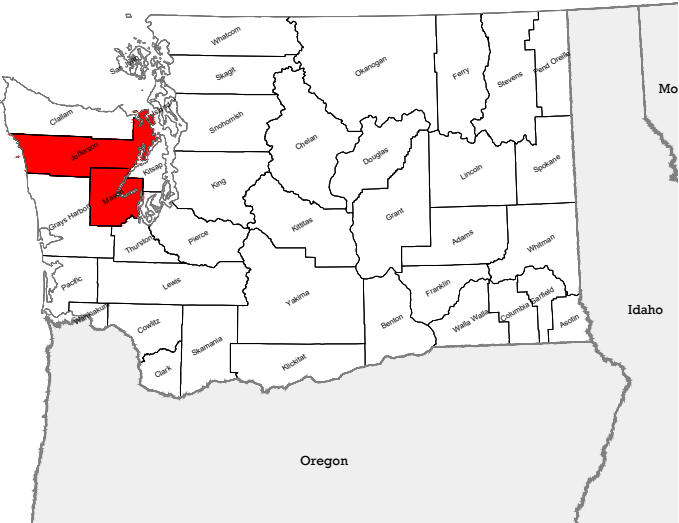


JEFFERSON & MASON  
COUNTIES, WASHINGTON

ENGINEERED BY



1550 E. REPUBLIC ROAD  
SPRINGFIELD, MO 65804  
Ph: 417-888-0645 Fax: 417-888-0657  
www.tothassociates.com  
CERTIFICATE OF AUTHORITY:  
WA# 604 082 498  
© 2026 Toth and Associates, Inc.

Drawings and specifications in this set are not intended for use on other projects at this site or other sites without written approval of the engineer

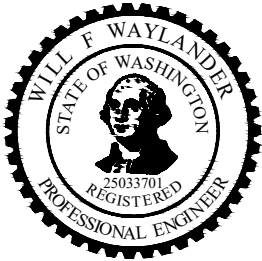

or  
1-800-424-5555  
www.callbeforeyoudig.washington


ISSUED FOR  
BID - ADDENDUM  
NOT RELEASED  
FOR CONSTRUCTION



PROJECT PLAN

0 3/8 3/4  
NOTE: DRAWING REPRODUCTION AND SCALING MAY CHANGE THE INDICATED GRAPHIC SCALES  
H. SCALE: 1" = 3/4 Mile

BASIS OF BEARING  
NAD83, WASHINGTON STATE  
PLANE, NORTH ZONE

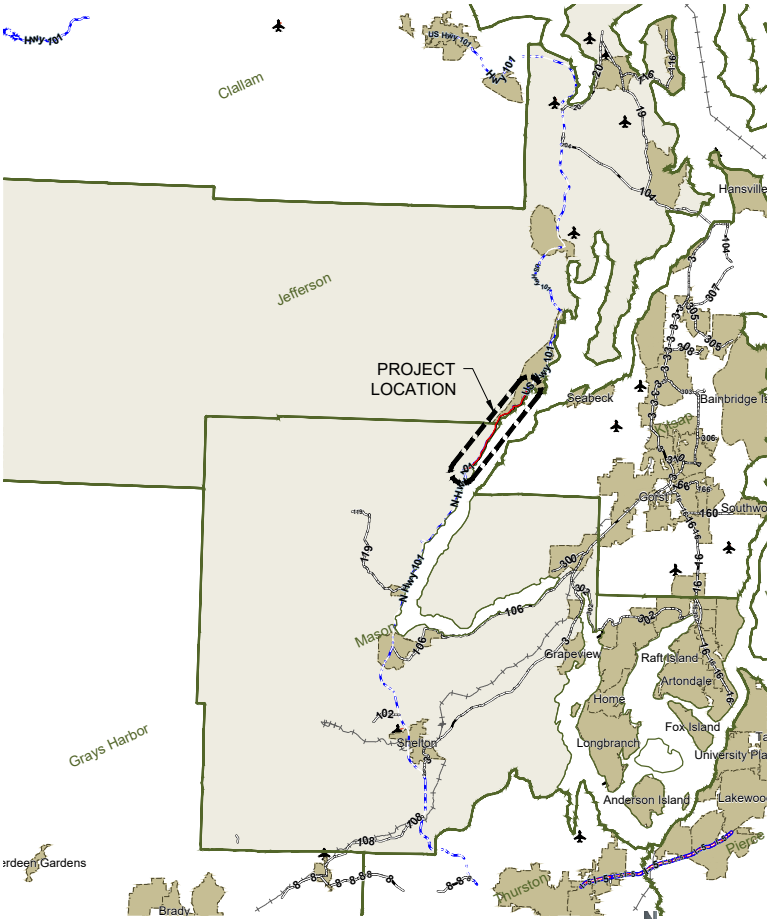


VICINITY MAP

0 4 8  
NOTE: DRAWING REPRODUCTION AND SCALING MAY CHANGE THE INDICATED GRAPHIC SCALES  
H. SCALE: 1" = 8 Miles



| MASON COUNTY PUD 1                                             |  |  | NO  | REVISION                  |                  | DATE     | BY  |
|----------------------------------------------------------------|-------------------------------------------------------------------------------------|-------------------------------------------------------------------------------------|-----|---------------------------|------------------|----------|-----|
|                                                                |                                                                                     |                                                                                     | A   | ISSUED FOR BID            |                  | 9/4/26   | BDR |
|                                                                |                                                                                     |                                                                                     | B   | ISSUED FOR BID - ADDENDUM |                  | 10/20/26 | EAN |
|                                                                |                                                                                     |                                                                                     |     |                           |                  |          |     |
|                                                                |                                                                                     |                                                                                     |     |                           |                  |          |     |
| ELDON-DUCKABUSH RECONDUCTOR<br>DISTRIBUTION LINE DRAWING INDEX |                                                                                     |                                                                                     |     |                           |                  |          |     |
| COVER SHEET & INDEX                                            | DESCRIPTION                                                                         |                                                                                     | REV | DATE                      | REVISION PURPOSE |          |     |
| EDR.D00.01                                                     | COVER SHEET                                                                         |                                                                                     | B   | 10/20/2026                | ISSUED FOR BID   |          |     |
| EDR.D00.02                                                     | DRAWING INDEX                                                                       |                                                                                     | B   | 10/20/2026                | ISSUED FOR BID   |          |     |
| EDR.D00.03                                                     | DRAWING INDEX                                                                       |                                                                                     | B   | 10/20/2026                | ISSUED FOR BID   |          |     |
| EDR.D00.04                                                     | CONSTRUCTION SPECIFICATIONS                                                         |                                                                                     | B   | 10/20/2026                | ISSUED FOR BID   |          |     |
|                                                                |                                                                                     |                                                                                     |     |                           |                  |          |     |
| PLAN & PROFILES                                                | DESCRIPTION                                                                         | STATION                                                                             | REV | DATE                      | REVISION PURPOSE |          |     |
| EDR.D02.01                                                     | PLAN AND PROFILE                                                                    | EX-20580 TO EDR-10                                                                  | B   | 10/20/2026                | ISSUED FOR BID   |          |     |
| EDR.D02.02                                                     | PLAN AND PROFILE                                                                    | EDR-10 TO EDR-19                                                                    | B   | 10/20/2026                | ISSUED FOR BID   |          |     |
| EDR.D02.03                                                     | PLAN AND PROFILE                                                                    | EDR-19 TO EDR-31                                                                    | B   | 10/20/2026                | ISSUED FOR BID   |          |     |
| EDR.D02.04                                                     | PLAN AND PROFILE                                                                    | EDR-31 TO EDR-41                                                                    | B   | 10/20/2026                | ISSUED FOR BID   |          |     |
| EDR.D02.05                                                     | PLAN AND PROFILE                                                                    | EDR-41 TO EDR-54                                                                    | B   | 10/20/2026                | ISSUED FOR BID   |          |     |
| EDR.D02.06                                                     | PLAN AND PROFILE                                                                    | EDR-54 TO EDR-64                                                                    | B   | 10/20/2026                | ISSUED FOR BID   |          |     |
| EDR.D02.07                                                     | PLAN AND PROFILE                                                                    | EDR-64 TO EDR-75                                                                    | B   | 10/20/2026                | ISSUED FOR BID   |          |     |
| EDR.D02.08                                                     | PLAN AND PROFILE                                                                    | EDR-75 TO EDR-87                                                                    | B   | 10/20/2026                | ISSUED FOR BID   |          |     |
| EDR.D02.09                                                     | PLAN AND PROFILE                                                                    | EDR-87 TO EDR-95                                                                    | B   | 10/20/2026                | ISSUED FOR BID   |          |     |
| EDR.D02.10                                                     | PLAN AND PROFILE                                                                    | EDR-95 TO EDR-107                                                                   | B   | 10/20/2026                | ISSUED FOR BID   |          |     |
| EDR.D02.11                                                     | PLAN AND PROFILE                                                                    | EDR-107 TO EDR-117                                                                  | B   | 10/20/2026                | ISSUED FOR BID   |          |     |
| EDR.D02.12                                                     | PLAN AND PROFILE                                                                    | EDR-117 TO EDR-125                                                                  | B   | 10/20/2026                | ISSUED FOR BID   |          |     |
| EDR.D02.13                                                     | PLAN AND PROFILE                                                                    | EDR-125 TO EDR-135                                                                  | B   | 10/20/2026                | ISSUED FOR BID   |          |     |
| EDR.D02.14                                                     | PLAN AND PROFILE                                                                    | EDR-135 TO EDR-144                                                                  | B   | 10/20/2026                | ISSUED FOR BID   |          |     |
| EDR.D02.15                                                     | PLAN AND PROFILE                                                                    | EDR-144 TO EDR-152                                                                  | B   | 10/20/2026                | ISSUED FOR BID   |          |     |
| EDR.D02.16                                                     | PLAN AND PROFILE                                                                    | EDR-152 TO EDR-164                                                                  | B   | 10/20/2026                | ISSUED FOR BID   |          |     |
| EDR.D02.17                                                     | PLAN AND PROFILE                                                                    | EDR-164 TO EDR-174                                                                  | B   | 10/20/2026                | ISSUED FOR BID   |          |     |
| EDR.D02.18                                                     | PLAN AND PROFILE                                                                    | EDR-174 TO EDR-184                                                                  | B   | 10/20/2026                | ISSUED FOR BID   |          |     |
|                                                                |                                                                                     |                                                                                     |     |                           |                  |          |     |
| STAKING SHEETS                                                 | DESCRIPTION                                                                         |                                                                                     | REV | DATE                      | REVISION PURPOSE |          |     |
| EDR.D03.01                                                     | STAKING SHEET                                                                       |                                                                                     | B   | 10/20/2026                | ISSUED FOR BID   |          |     |
| EDR.D03.02                                                     | STAKING SHEET                                                                       |                                                                                     | B   | 10/20/2026                | ISSUED FOR BID   |          |     |
| EDR.D03.03                                                     | STAKING SHEET                                                                       |                                                                                     | B   | 10/20/2026                | ISSUED FOR BID   |          |     |
| EDR.D03.04                                                     | STAKING SHEET                                                                       |                                                                                     | B   | 10/20/2026                | ISSUED FOR BID   |          |     |
| EDR.D03.05                                                     | STAKING SHEET                                                                       |                                                                                     | B   | 10/20/2026                | ISSUED FOR BID   |          |     |
| EDR.D03.06                                                     | STAKING SHEET                                                                       |                                                                                     | B   | 10/20/2026                | ISSUED FOR BID   |          |     |
| EDR.D03.07                                                     | STAKING SHEET                                                                       |                                                                                     | B   | 10/20/2026                | ISSUED FOR BID   |          |     |
| EDR.D03.08                                                     | STAKING SHEET                                                                       |                                                                                     | B   | 10/20/2026                | ISSUED FOR BID   |          |     |
| EDR.D03.09                                                     | STAKING SHEET                                                                       |                                                                                     | B   | 10/20/2026                | ISSUED FOR BID   |          |     |
| EDR.D03.10                                                     | STAKING SHEET                                                                       |                                                                                     | B   | 10/20/2026                | ISSUED FOR BID   |          |     |
| EDR.D03.11                                                     | STAKING SHEET                                                                       |                                                                                     | B   | 10/20/2026                | ISSUED FOR BID   |          |     |
| EDR.D03.12                                                     | STAKING SHEET                                                                       |                                                                                     | B   | 10/20/2026                | ISSUED FOR BID   |          |     |
| EDR.D03.13                                                     | STAKING SHEET                                                                       |                                                                                     | B   | 10/20/2026                | ISSUED FOR BID   |          |     |
| EDR.D03.14                                                     | STAKING SHEET                                                                       |                                                                                     | B   | 10/20/2026                | ISSUED FOR BID   |          |     |
| EDR.D03.15                                                     | STAKING SHEET                                                                       |                                                                                     | B   | 10/20/2026                | ISSUED FOR BID   |          |     |
| EDR.D03.16                                                     | STAKING SHEET SUMMARY                                                               |                                                                                     | B   | 10/20/2026                | ISSUED FOR BID   |          |     |
| EDR.R03.01                                                     | REMOVAL STAKING SHEET                                                               |                                                                                     | B   | 10/20/2026                | ISSUED FOR BID   |          |     |
| EDR.R03.02                                                     | REMOVAL STAKING SHEET                                                               |                                                                                     | B   | 10/20/2026                | ISSUED FOR BID   |          |     |
| EDR.R03.03                                                     | REMOVAL STAKING SHEET                                                               |                                                                                     | B   | 10/20/2026                | ISSUED FOR BID   |          |     |
| EDR.R03.04                                                     | REMOVAL STAKING SHEET                                                               |                                                                                     | B   | 10/20/2026                | ISSUED FOR BID   |          |     |
| EDR.R03.05                                                     | REMOVAL STAKING SHEET                                                               |                                                                                     | B   | 10/20/2026                | ISSUED FOR BID   |          |     |
| EDR.R03.06                                                     | REMOVAL STAKING SHEET                                                               |                                                                                     | B   | 10/20/2026                | ISSUED FOR BID   |          |     |
| EDR.R03.07                                                     | REMOVAL STAKING SHEET                                                               |                                                                                     | B   | 10/20/2026                | ISSUED FOR BID   |          |     |
| EDR.R03.08                                                     | REMOVAL STAKING SHEET                                                               |                                                                                     | B   | 10/20/2026                | ISSUED FOR BID   |          |     |

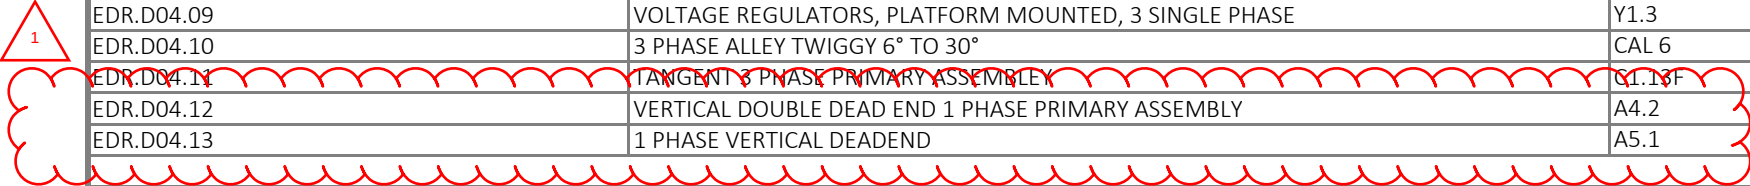

|                           |                                                                        |             |            |             |                         |
|---------------------------|------------------------------------------------------------------------|-------------|------------|-------------|-------------------------|
| EDR.R03.09                | REMOVAL STAKING SHEET                                                  |             | B          | 10/20/2026  | ISSUED FOR BID          |
| EDR.R03.10                | REMOVAL STAKING SHEET                                                  |             | B          | 10/20/2026  | ISSUED FOR BID          |
| EDR.R03.11                | REMOVAL STAKING SHEET                                                  |             | B          | 10/20/2026  | ISSUED FOR BID          |
| EDR.R03.12                | REMOVAL STAKING SHEET                                                  |             | B          | 10/20/2026  | ISSUED FOR BID          |
| EDR.R03.13                | REMOVAL STAKING SHEET                                                  |             | B          | 10/20/2026  | ISSUED FOR BID          |
| EDR.R03.14                | REMOVAL STAKING SHEET                                                  |             | B          | 10/20/2026  | ISSUED FOR BID          |
| EDR.R03.15                | REMOVAL STAKING SHEET                                                  |             | B          | 10/20/2026  | ISSUED FOR BID          |
| EDR.R03.16                | REMOVAL STAKING SHEET SUMMARY                                          |             | B          | 10/20/2026  | ISSUED FOR BID          |
|                           |                                                                        |             |            |             |                         |
| <b>STRUCTURE DRAWINGS</b> | <b>DESCRIPTION</b>                                                     | <b>TYPE</b> | <b>REV</b> | <b>DATE</b> | <b>REVISION PURPOSE</b> |
| EDR.D04.01                | 3 PHASE TWIGGY- 0°-2°                                                  | CAL 1       | B          | 10/20/2026  | ISSUED FOR BID          |
| EDR.D04.02                | 3 PHASE TWIGGY- 2°-5°                                                  | CAL 2       | B          | 10/20/2026  | ISSUED FOR BID          |
| EDR.D04.03                | TAP GUIDE 1 PHASE PRIMARY ASSEMBLY                                     | A5.3NG      | B          | 10/20/2026  | ISSUED FOR BID          |
| EDR.D04.04                | 8' PRE-ASSEMBLED DOUBLE DEADEND                                        | C6.21F      | B          | 10/20/2026  | ISSUED FOR BID          |
| EDR.D04.05                | SUSPENSION ANGLE (SMALL ANGLE)                                         | C3.1L       | B          | 10/20/2026  | ISSUED FOR BID          |
| EDR.D04.06                | SUSPENSION ANGLE (LARGE ANGLE)                                         | C3.1        | B          | 10/20/2026  | ISSUED FOR BID          |
| EDR.D04.07                | DEADEND ANGLE                                                          | C4.1G       | B          | 10/20/2026  | ISSUED FOR BID          |
| EDR.D04.08                | 8' PRE-ASSEMBLED SINGLE DEADEND                                        | C5.21F      | B          | 10/20/2026  | ISSUED FOR BID          |
| EDR.D04.09                | VOLTAGE REGULATORS, PLATFORM MOUNTED, 3 SINGLE PHASE                   | Y1.3        | B          | 10/20/2026  | ISSUED FOR BID          |
| EDR.D04.10                | 3 PHASE ALLEY TWIGGY 6° TO 30°                                         | CAL 6       | B          | 10/20/2026  | ISSUED FOR BID          |
| EDR.D04.11                | TANGENT 3 PHASE PRIMARY ASSEMBLY                                       | C1.18F      | B          | 10/20/2026  | ISSUED FOR BID          |
| EDR.D04.12                | VERTICAL DOUBLE DEAD END 1 PHASE PRIMARY ASSEMBLY                      | A4.2        | B          | 10/20/2026  | ISSUED FOR BID          |
| EDR.D04.13                | 1 PHASE VERTICAL DEADEND                                               | A5.1        | B          | 10/20/2026  | ISSUED FOR BID          |
|                           |                                                                        |             |            |             |                         |
| <b>ANCILLARY DRAWINGS</b> | <b>DESCRIPTION</b>                                                     | <b>TYPE</b> | <b>REV</b> | <b>DATE</b> | <b>REVISION PURPOSE</b> |
| EDR.D05.01                | DOWN GUY                                                               | E1.1        | B          | 10/20/2026  | ISSUED FOR BID          |
| EDR.D05.02                | SPAN GUYS                                                              | E1.4        | B          | 10/20/2026  | ISSUED FOR BID          |
| EDR.D05.03                | DOUBLE HELIX SCREW ANCHORS                                             | F2.8        | B          | 10/20/2026  | ISSUED FOR BID          |
| EDR.D05.04                | SINGLE PHASE CONVENTIONAL TRANSFORMER                                  | G1.4-1.5    | B          | 10/20/2026  | ISSUED FOR BID          |
| EDR.D05.05                | GROUNDING                                                              | H1.1        | B          | 10/20/2026  | ISSUED FOR BID          |
| EDR.D05.06                | CUTOUT - SINGLE PHASE                                                  | S1.1        | B          | 10/20/2026  | ISSUED FOR BID          |
| EDR.D05.07                | SECONDARY ASSEMBLIES, LARGE ANGLE                                      | J2.1, J2.2  | B          | 10/20/2026  | ISSUED FOR BID          |
| EDR.D05.08                | JUMPER SUPPORTING POST INSULATOR ASSEMBLY                              | MS3.1/4.1   | B          | 10/20/2026  | ISSUED FOR BID          |
| EDR.D05.09                | SINGLE PHASE PRIMARY RISER                                             | UA1.2       | B          | 10/20/2026  | ISSUED FOR BID          |
| EDR.D05.10                | SECONDARY OVERHEAD TO UNDERGROUND RISER ASSEMBLY W/ SECONDARY PEDASTAL | UK2.1       | B          | 10/20/2026  | ISSUED FOR BID          |
| EDR.D05.11                | 1 PHASE JUNCTION BOX, 4 WAY                                            | US1.PJ      | B          | 10/20/2026  | ISSUED FOR BID          |
| EDR.D05.12                | CUTOUTS (3 SINGLE PHASE)                                               | S1.3        | B          | 10/20/2026  | ISSUED FOR BID          |
| EDR.D05.13                | 3 PHASE SWITCH, UNDERSLUNG                                             | S2.32       | B          | 10/20/2026  | ISSUED FOR BID          |
| EDR.D05.14                | 3 PHASE PRIMARY RISER                                                  | UC2.2       | B          | 10/20/2026  | ISSUED FOR BID          |
| EDR.D05.15                | THREE 1 PHASE DIELECTRIC RECLOSERS                                     | R3.3        | B          | 10/20/2026  | ISSUED FOR BID          |
| EDR.D05.16                | SECONDARY PEDASTAL, UNDERGROUND CABLE                                  | UK5         | B          | 10/20/2026  | ISSUED FOR BID          |
|                           |                                                                        |             |            |             |                         |
| <b>FOUNDATIONS</b>        | <b>DESCRIPTION</b>                                                     | <b>TYPE</b> | <b>REV</b> | <b>DATE</b> | <b>REVISION PURPOSE</b> |
| EDR.D07.01                | POLE HOLE DEPTH AND BACKFILL REQUIREMENTS                              | TM-10-MA01  | B          | 10/20/2026  | ISSUED FOR BID          |
|                           |                                                                        |             |            |             |                         |
| <b>MATERIAL LIST</b>      | <b>DESCRIPTION</b>                                                     |             | <b>REV</b> | <b>DATE</b> | <b>REVISION PURPOSE</b> |
| EDR.D09.01                | MATERIAL LIST                                                          |             | B          | 10/20/2026  | ISSUED FOR BID          |
| EDR.D09.02                | MATERIAL LIST                                                          |             | B          | 10/20/2026  | ISSUED FOR BID          |
| EDR.D09.03                | MATERIAL LIST                                                          |             | B          | 10/20/2026  | ISSUED FOR BID          |
| EDR.D09.04                | MATERIAL LIST                                                          |             | B          | 10/20/2026  | ISSUED FOR BID          |

# GENERAL NOTES

- 1) PLUMB EXISTING STRUCTURES WHEN REFRAMING
- 2) IF EXISTING POLES H/C DOES NOT MATCH STAKING SHEETS ON REUSED STRUCTURES, CONTACT ENGINEER
- 3) IF ANCHOR IS REUSED, PULL TEST (18 KIP AND HOLD FOR 1 MINUTE) AND INSPECT BEFORE USE
- 4) REFRAMING OF EXISTING POLES TO INCLUDE PLUGGING UNUSED BOLT HOLES
- 5) VERIFY NEUTRAL HEIGHT IS 7 FEET BELOW PRIMARY CONDUCTOR ON NEW AND EXISTING STRUCTURES
- 6) COMMUNICATION LINES TO BE REFRAMED ON CROSSARMS. MAINTAIN 3.5 FEET OF CLEARANCE FROM ENGERGIZED COMPONENTS WHEN MOUNTING.
- 7) ALL STRUCTURE FRAMING SHALL USE VISE TOP INSULATORS. INSULATORS MAY BE REUSED IF IN GOOD SERVICABLE CONDITION.
- 8) IF SECONDARY OR COMMUNICATION TAPS ACROSS HWY DO NOT MEET WASDOT CLEARANCE REQUIREMENTS, RETENSION SUFFICIENTLY TO PASS HWY CROSSING CLEARANCE HEIGHTS, OR RE MOUNT TAP POLE ATTACHMENTS TO OBTAIN SUFFICIENT HEIGHT.
- 9) WASDOT CLEARANCE REQUIREMENTS ARE AS FOLLOWS:
  - 9a) JOINT USE STRUCTURES, COMMUNICATION LINES: 20 FEET VERTICAL
  - 9b) 0-750V : 24 FEET VERTICAL
  - 9c) 751-15,000V : 30 FEET VERTICAL WHEN CROSSING, 27 FEET VERTICAL WHEN LONGITUDINAL TO ROAD
- 10) WHEN REFRAMING EXISTING STRUCTURES, IF PLACEMENT OF HARDWARE OR EQUIPMENT CHANGES BY LESS THAN ONE FOOT, IT IS PERMISSIBLE TO LEAVE THE HARDWARE OR EQUIPMENT IN ITS CURRENT MOUNTING LOCATION.

|                             |                           |   |   |                                                                                         |   |                         |
|-----------------------------|---------------------------|---|---|-----------------------------------------------------------------------------------------|---|-------------------------|
| DATE                        | REVISION                  | # | <br>1550 E REPUBLIC RD<br>SPRINGFIELD, MO 65804<br>Ph: 417-888-0645 Fax: 417-888-0657<br>www.tothassociates.com<br>CERTIFICATE OF AUTHORITY:<br>WAR# 604 082 498<br>© 2026 Toth and Associates, Inc. | DWN. BY:<br>BDR<br>CRD. BY:<br>EAN<br>APPD. BY:<br>WFW<br>DATE:<br>06/16/2026<br>TITLE: | PROJECT:<br>ELDON-DUCKABUSH<br>RECONDUCTOR<br>LOCATION:<br>MASON AND JEFFERSON COUNTIES, WA<br>CLIENT:<br>MASON COUNTY PUD 1<br>SHELTON, WASHINGTON | SHEET NO.<br>EDR.D00.04 |
| 09/04/2026                  | ISSUED FOR BID            | A |   |                                                                                         |   |                         |
| 10/20/2026                  | ISSUED FOR BID - ADDENDUM | B |   |                                                                                         |   |                         |
|                             |                           |   |   |                                                                                         |   |                         |
|                             |                           |   |   |                                                                                         |   |                         |
| CONSTRUCTION SPECIFICATIONS |                           |   |   |                                                                                         |   |                         |