


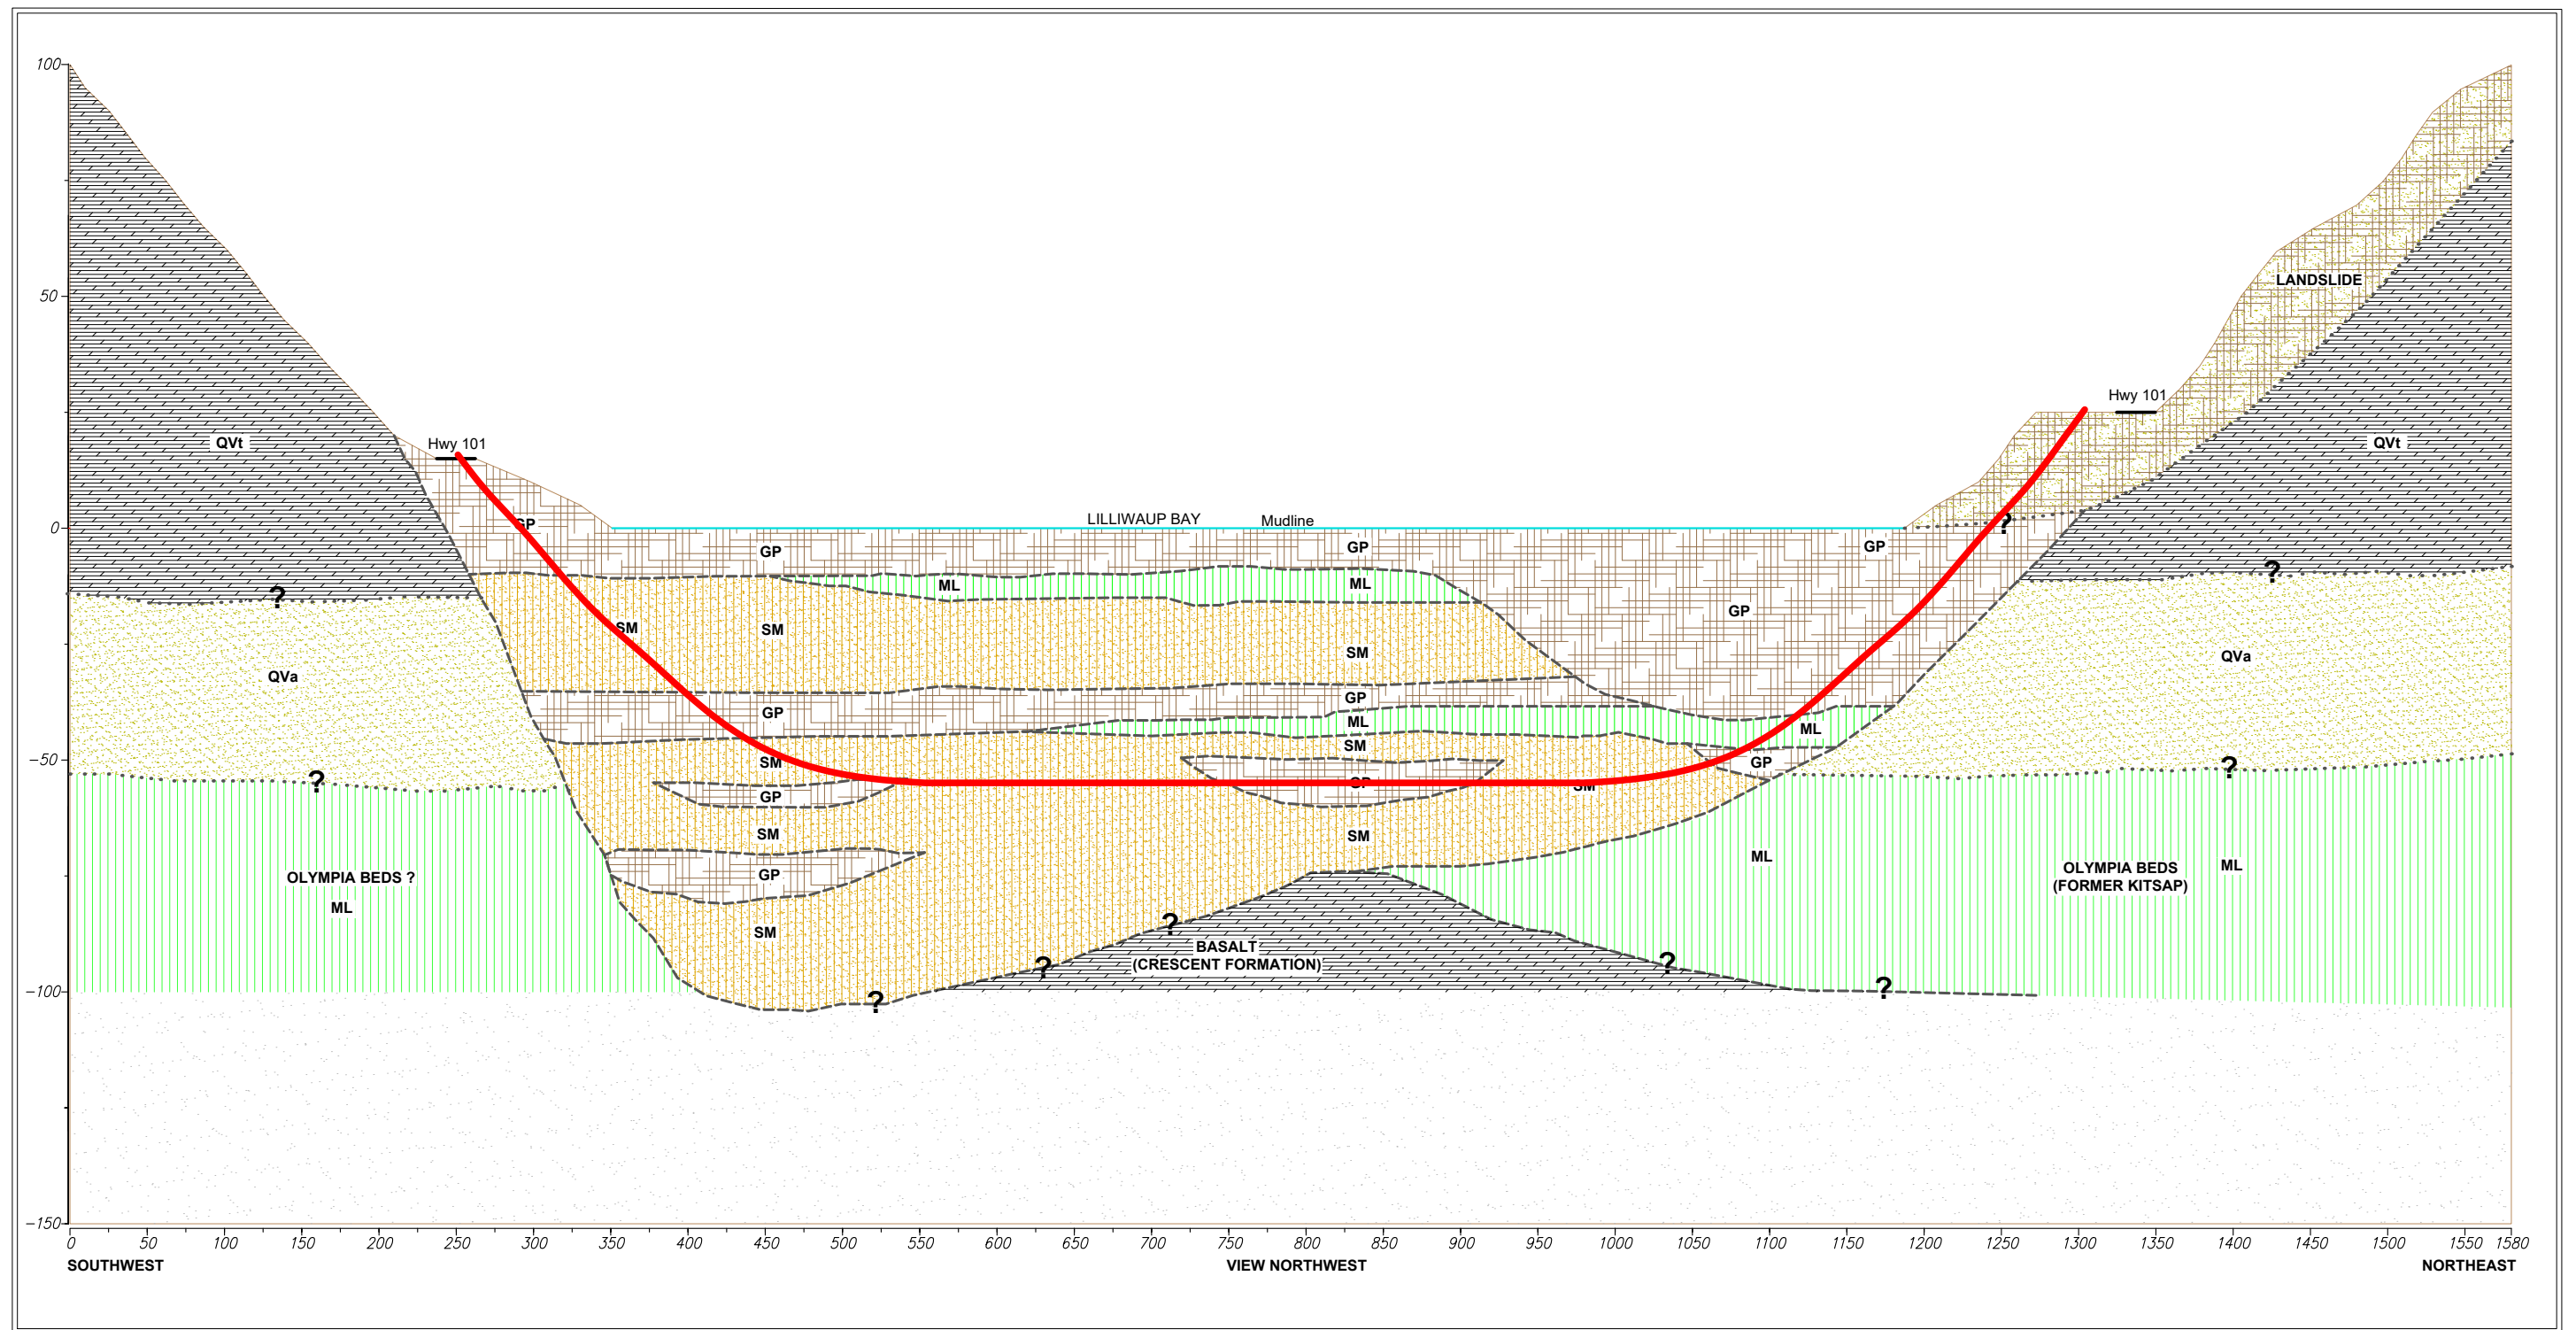

LILLIWAUP BAY LILLIWAUP, WASHINGTON

Figure 3
Cross Section



0 27.5 55 110 220
HORIZONTAL: 1" = 110'
VERTICAL SCALE: 1" = 38'
NOTE: GENERALIZED CROSS SECTION.
MEASUREMENTS ARE APPROXIMATE